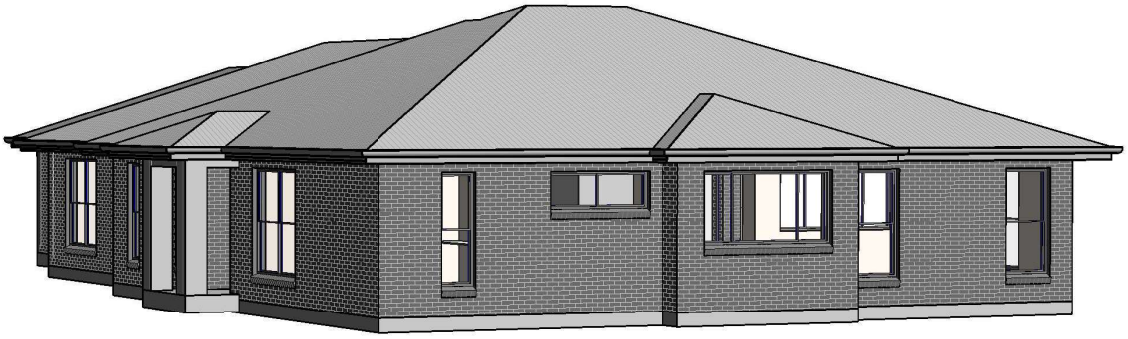

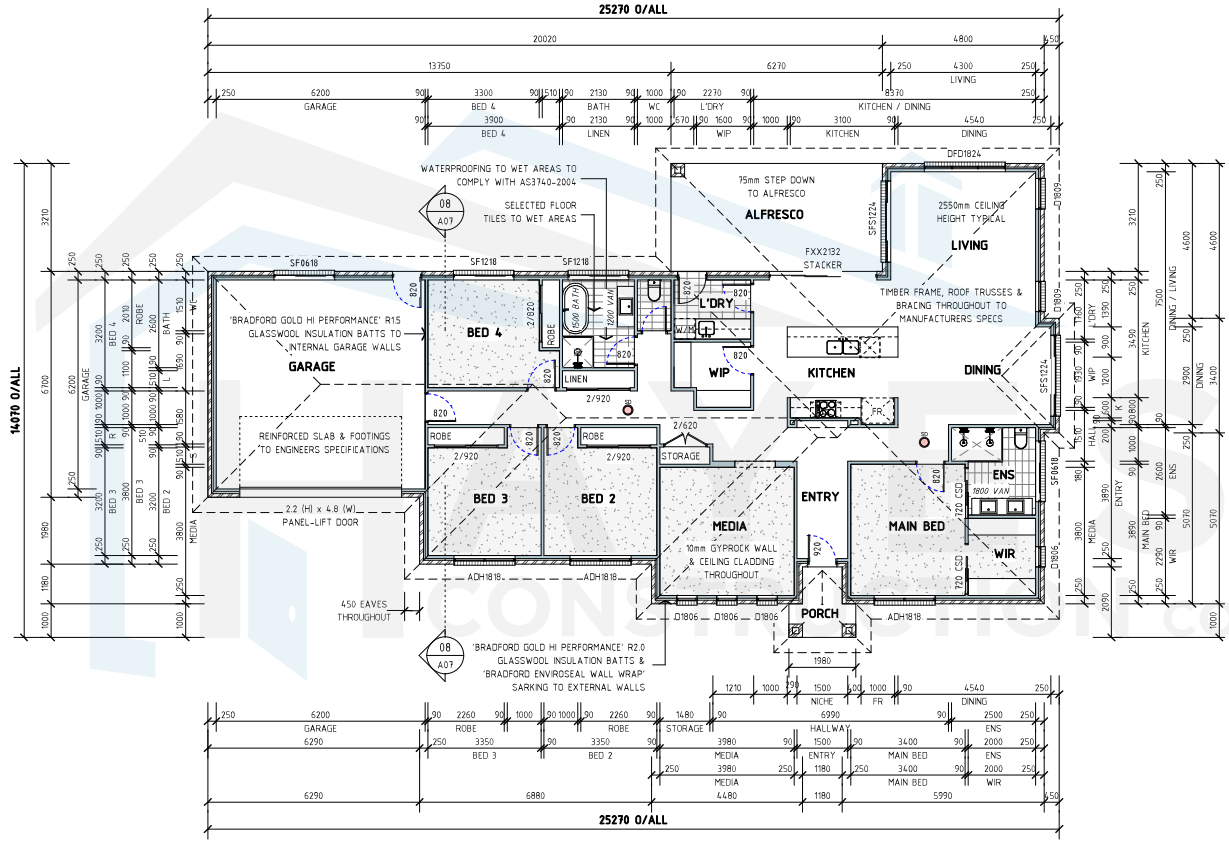


# 03 | FLOOR LAYOUT

SCALE: 1 : 100 (A3)

0 1000 2000 4000 8000

N

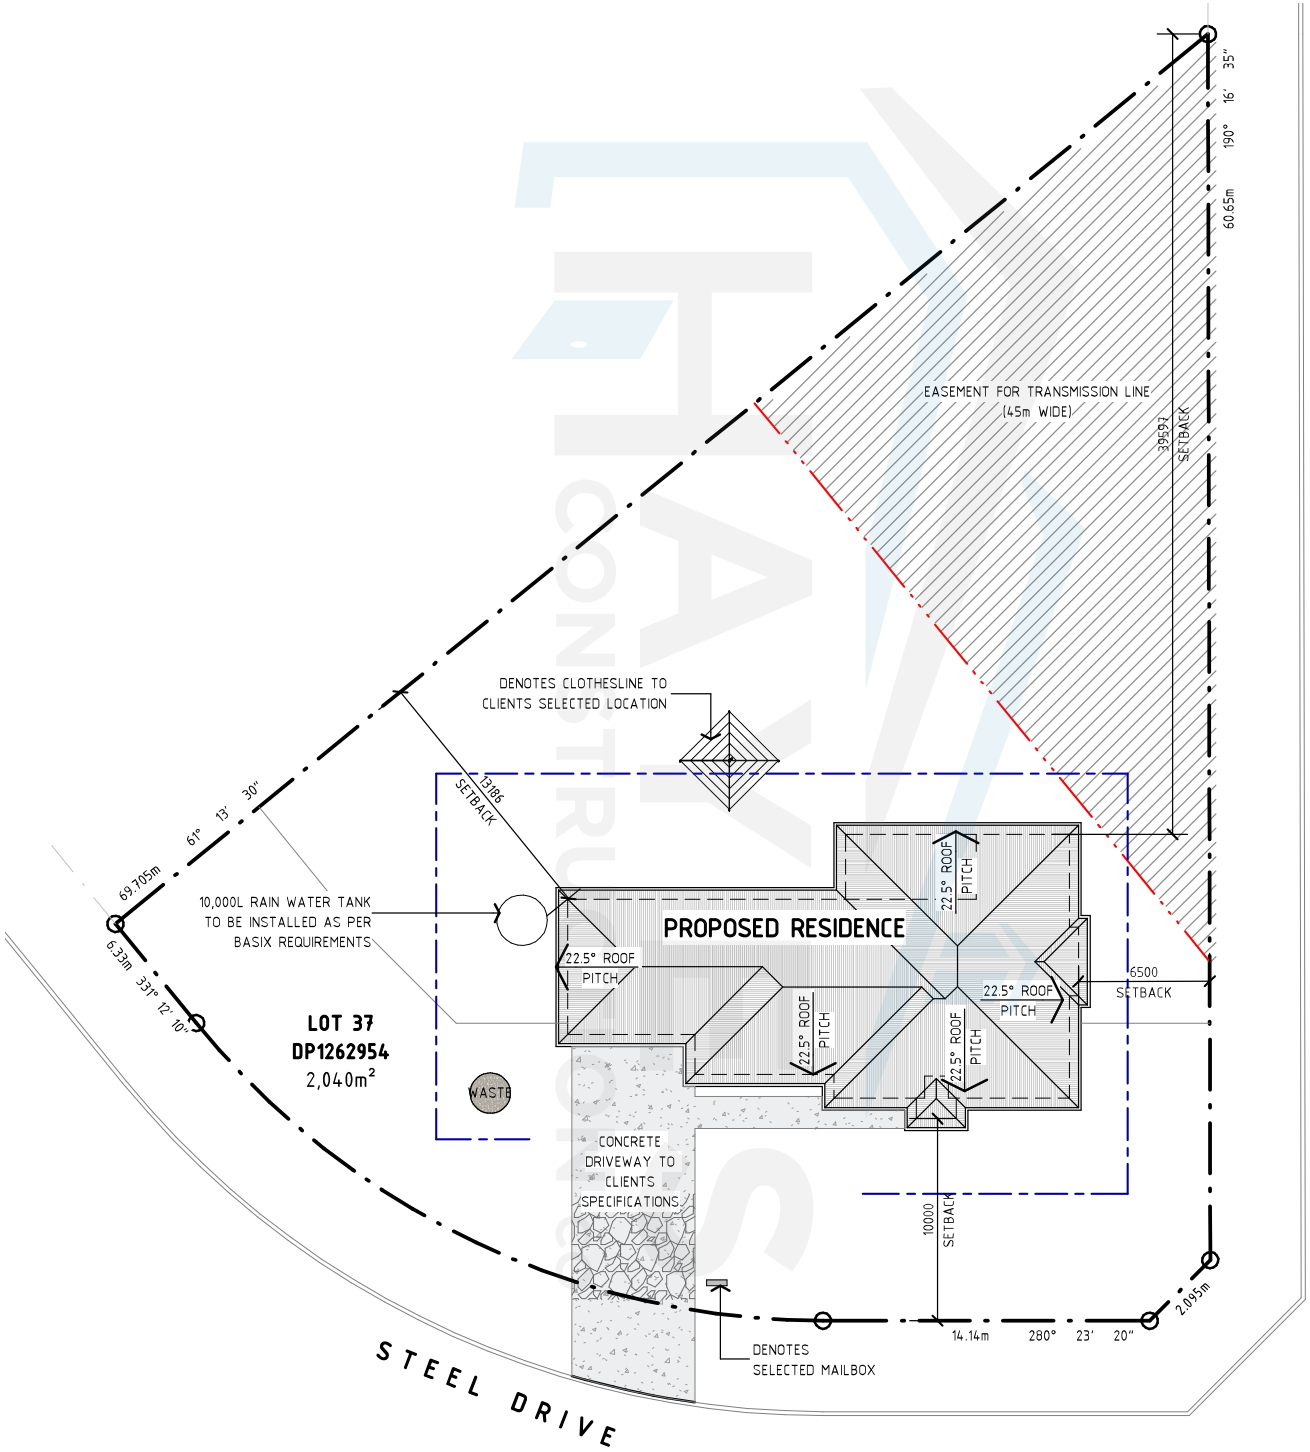


## 02 | SITE LAYOUT

SCALE: 1 : 250 (A3)

0 2500 5000 10000 20000

**LEGEND:**

- DENOTES BUILDERS ALLOCATED WASTE AREA DURING CONSTRUCTION
- DENOTES SEDIMENT CONTROL BARRIER
- DENOTES TEMPORARY GRAVEL CONSTRUCTION EXIT